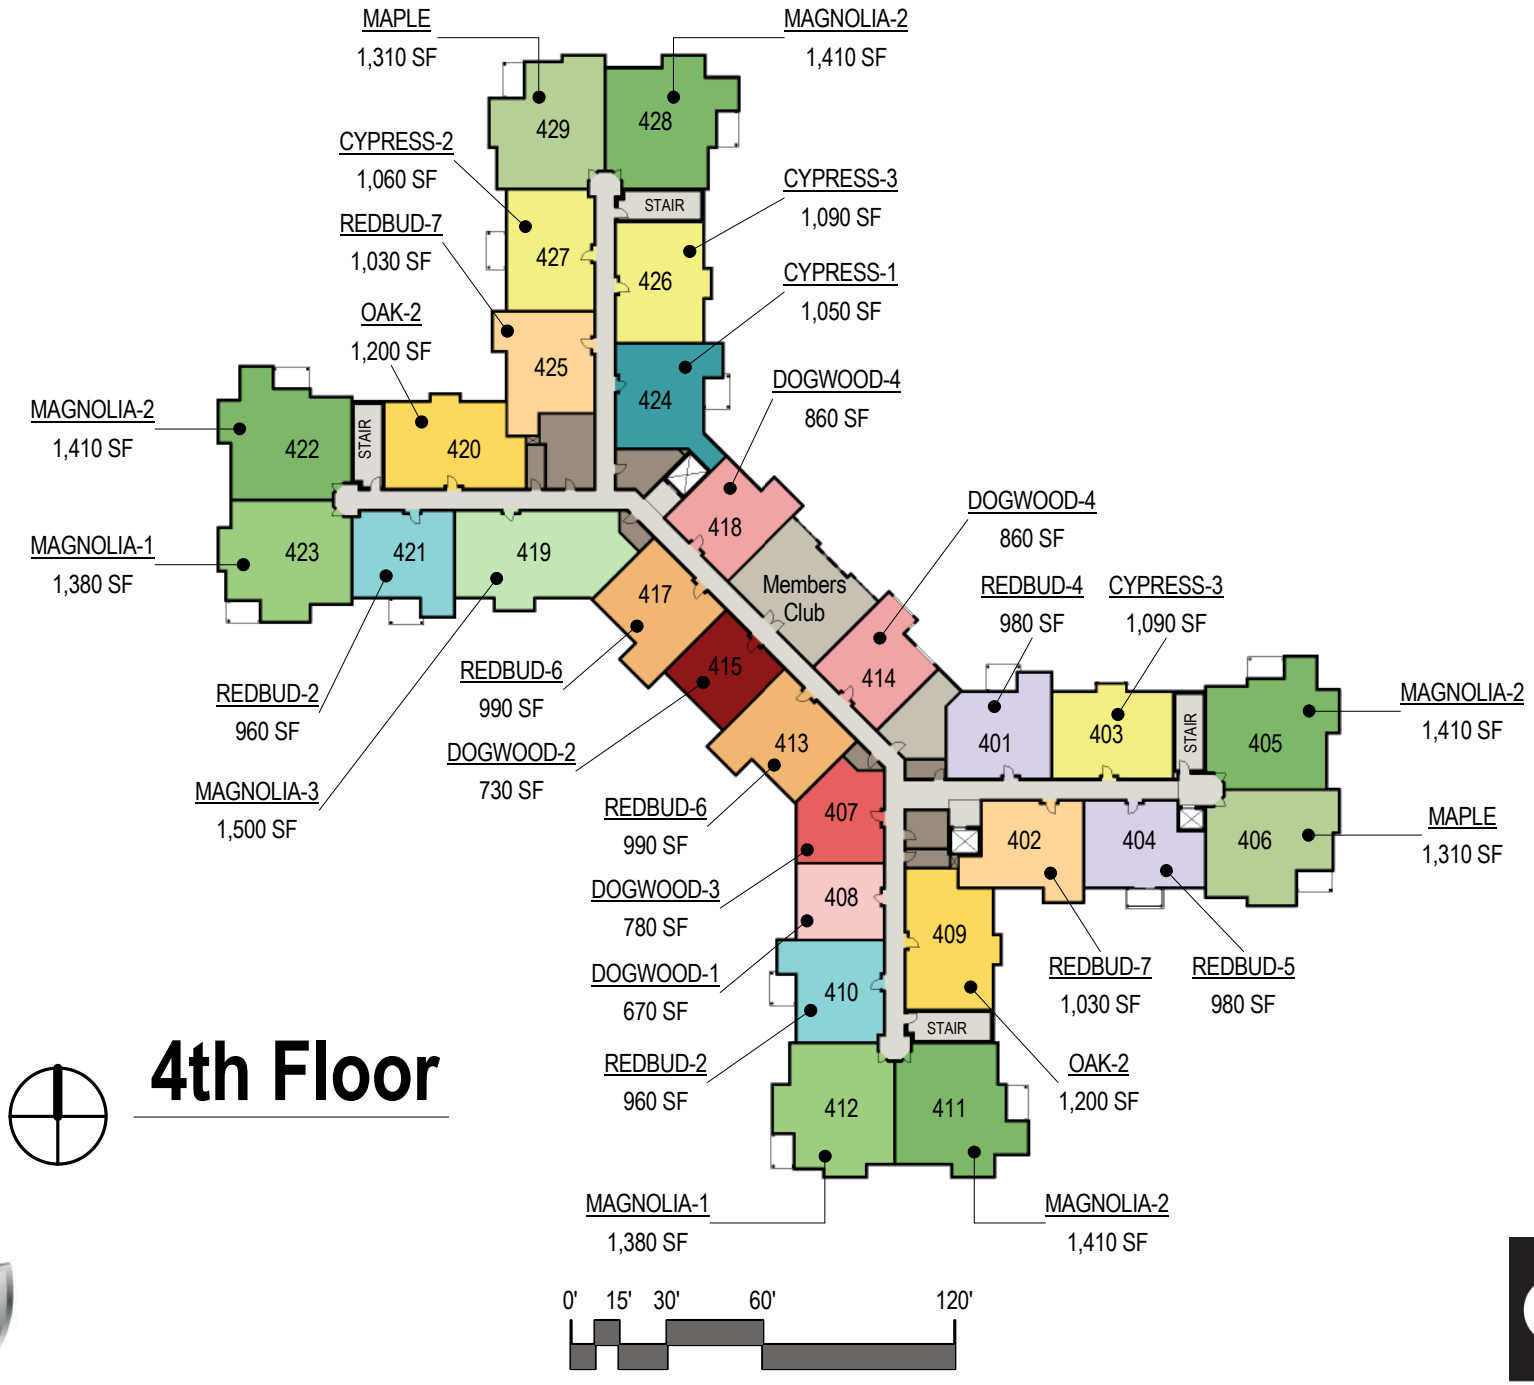

4th Floor

CRESTWOOD at Oklahoma Methodist Manor

eu:a

eppstein uhen : architects

04/12/10 109453-02

© Eppstein Uhen Architects, Inc.

Building Plan